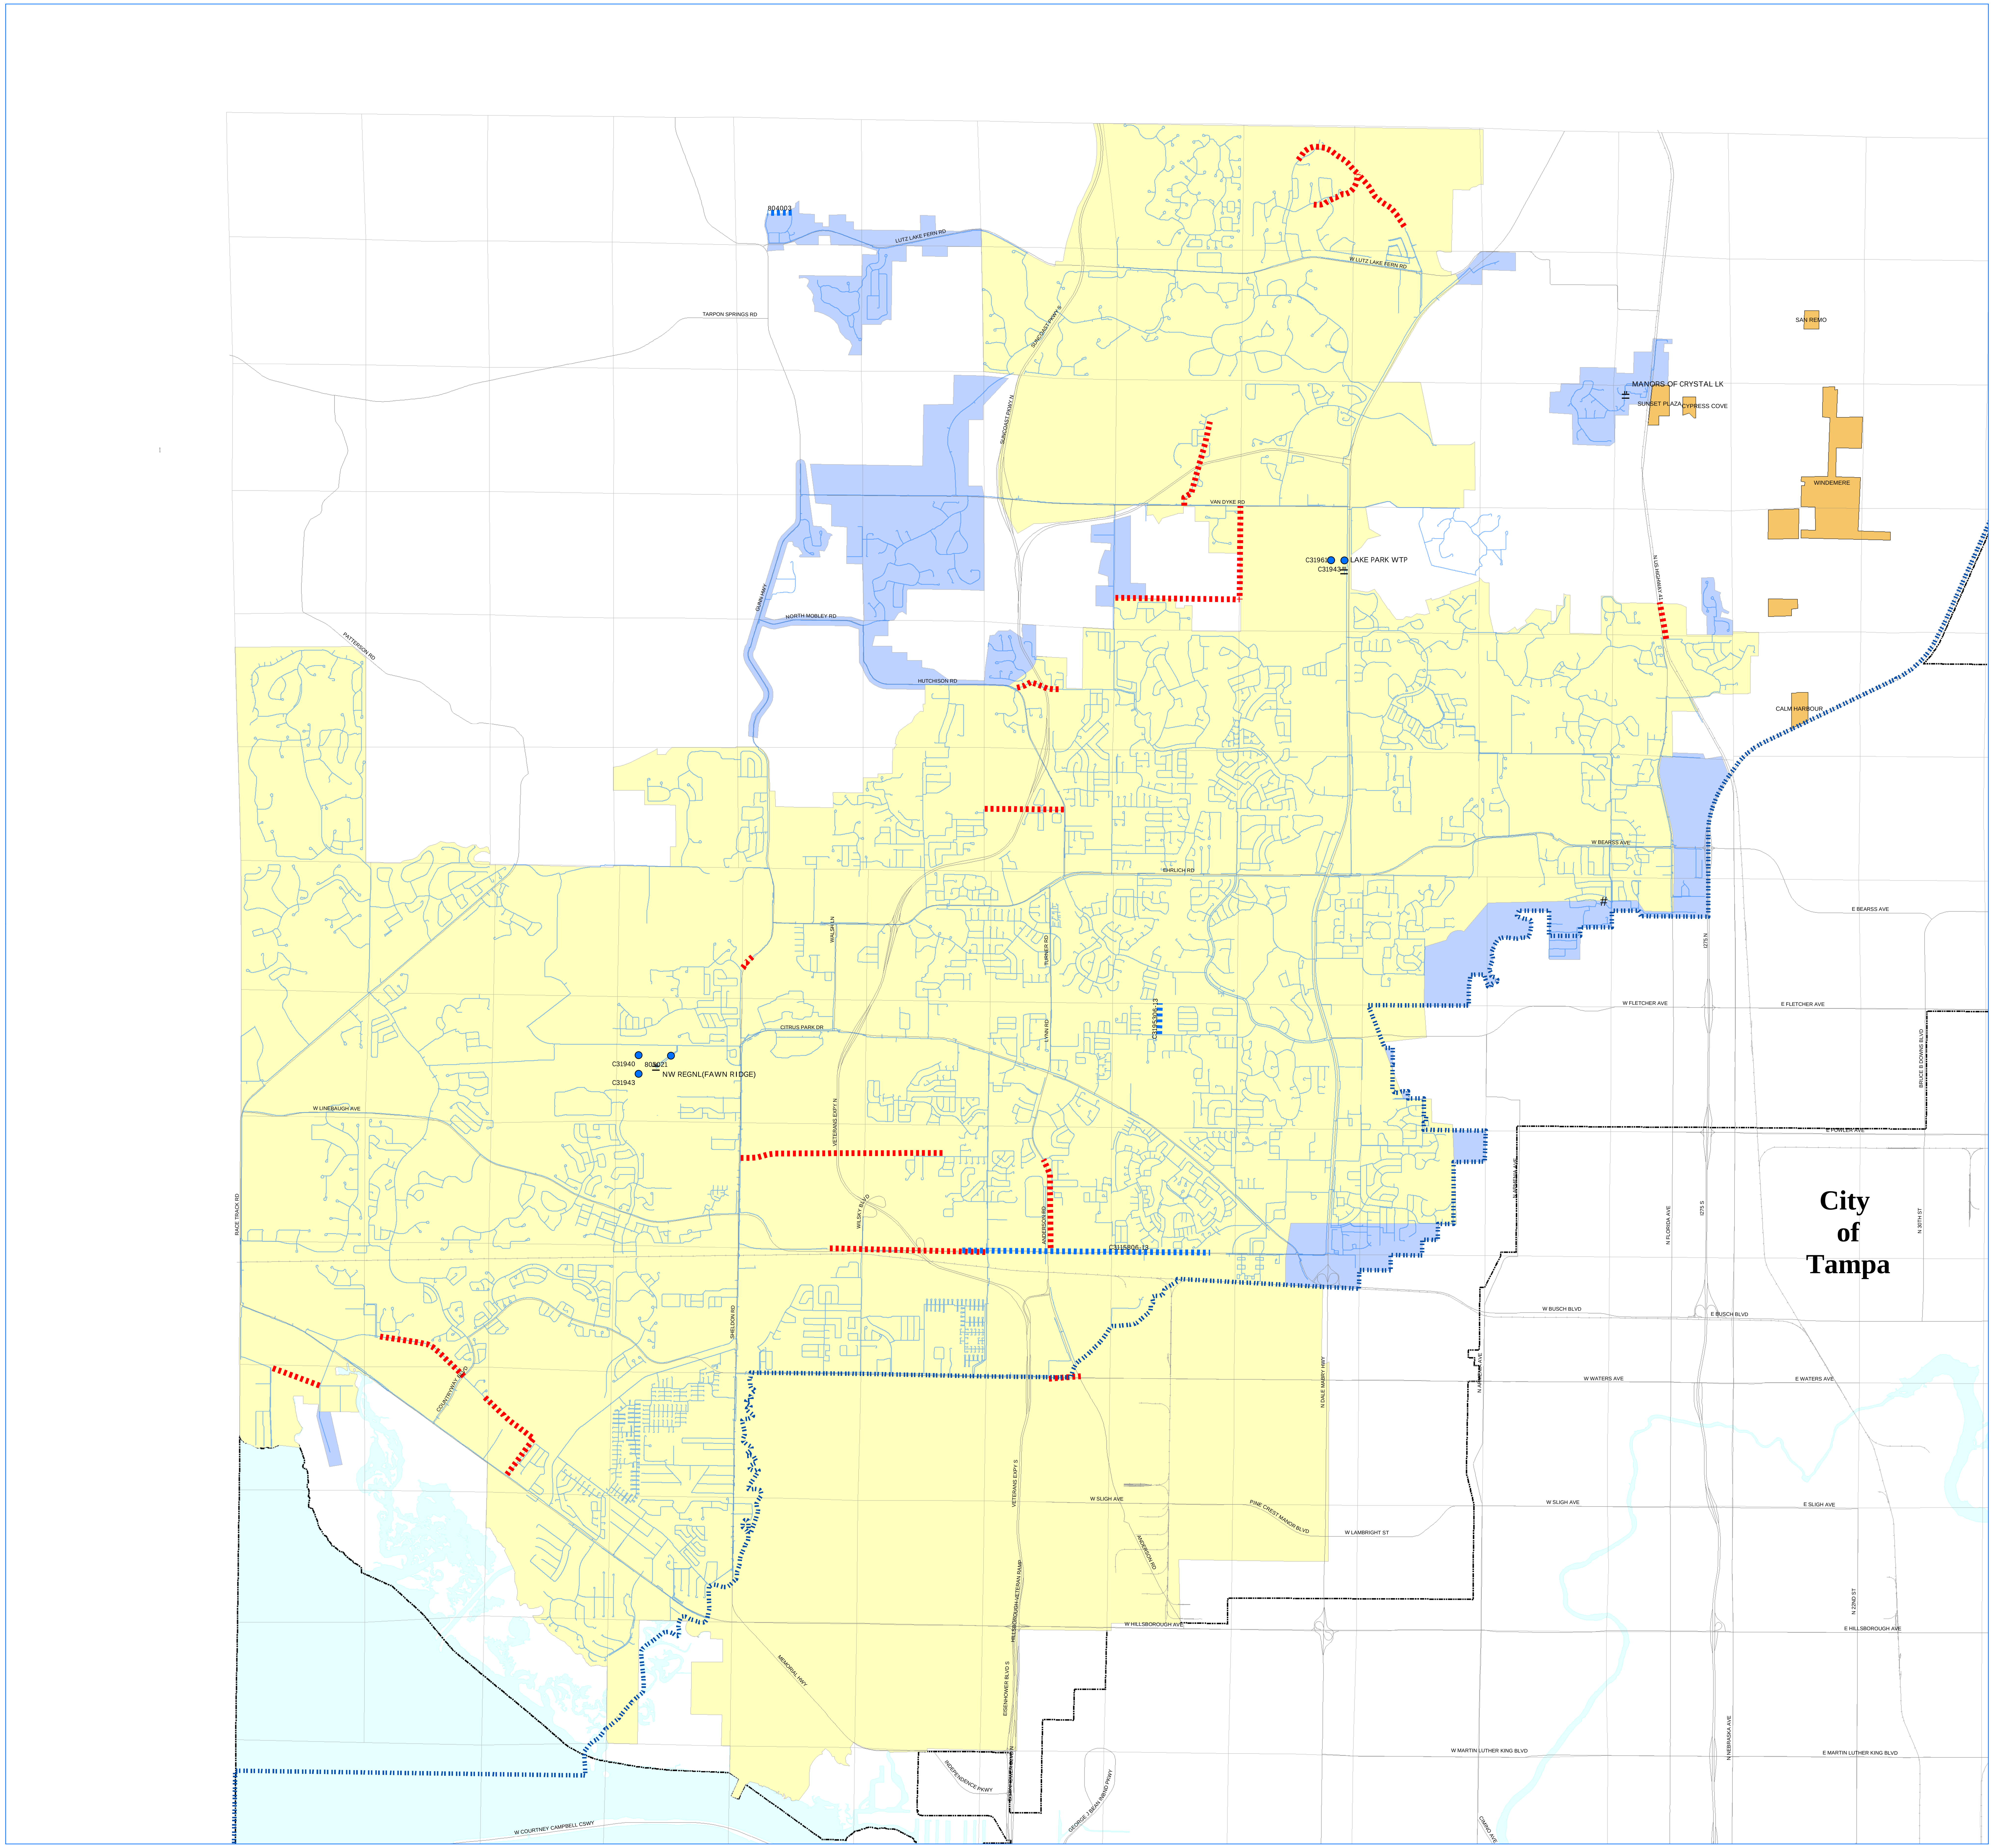

NORTHWEST POTABLE WATER MASTER PLAN

1 inch equals 2,250 feet

- WTP
- EXISTING PUMP STATIONS
- CIP PROJECT
- INTERLOCAL AGREEMENT BOUNDARY
- CIP PROJECT
- PROPOSED MASTER TRANSMISSION SYSTEM
- EXISTING WATER MAINS
- URBAN DEVELOPMENT AREA
- URBAN EXPANSION AREA
- FRANCHISE AREA
- CITY LIMITS
- POTABLE WATER SERVICE AREA

APRIL 2007

DATA SOURCES: Basemap, Roads, Parcels and Water from Hillsborough County Real Estate Department. Water and Sewer facilities from from Hillsborough County Water Resource Services

ACCURACY: It Is Intended that the accuracy of the base map comply with U.S. national map accuracy standards. However, such accuracy, or any other level of accuracy is not guaranteed by Hillsborough County.

REPRODUCTION: This sheet may not be reproduced in part or full for sale to anyone without specific approval of Hillsborough County Water Resource Services.

Hillsborough County
Florida
Water Resource Services
Engineering & Environmental Management Section